TYPICAL GASLINE INSTALLATION

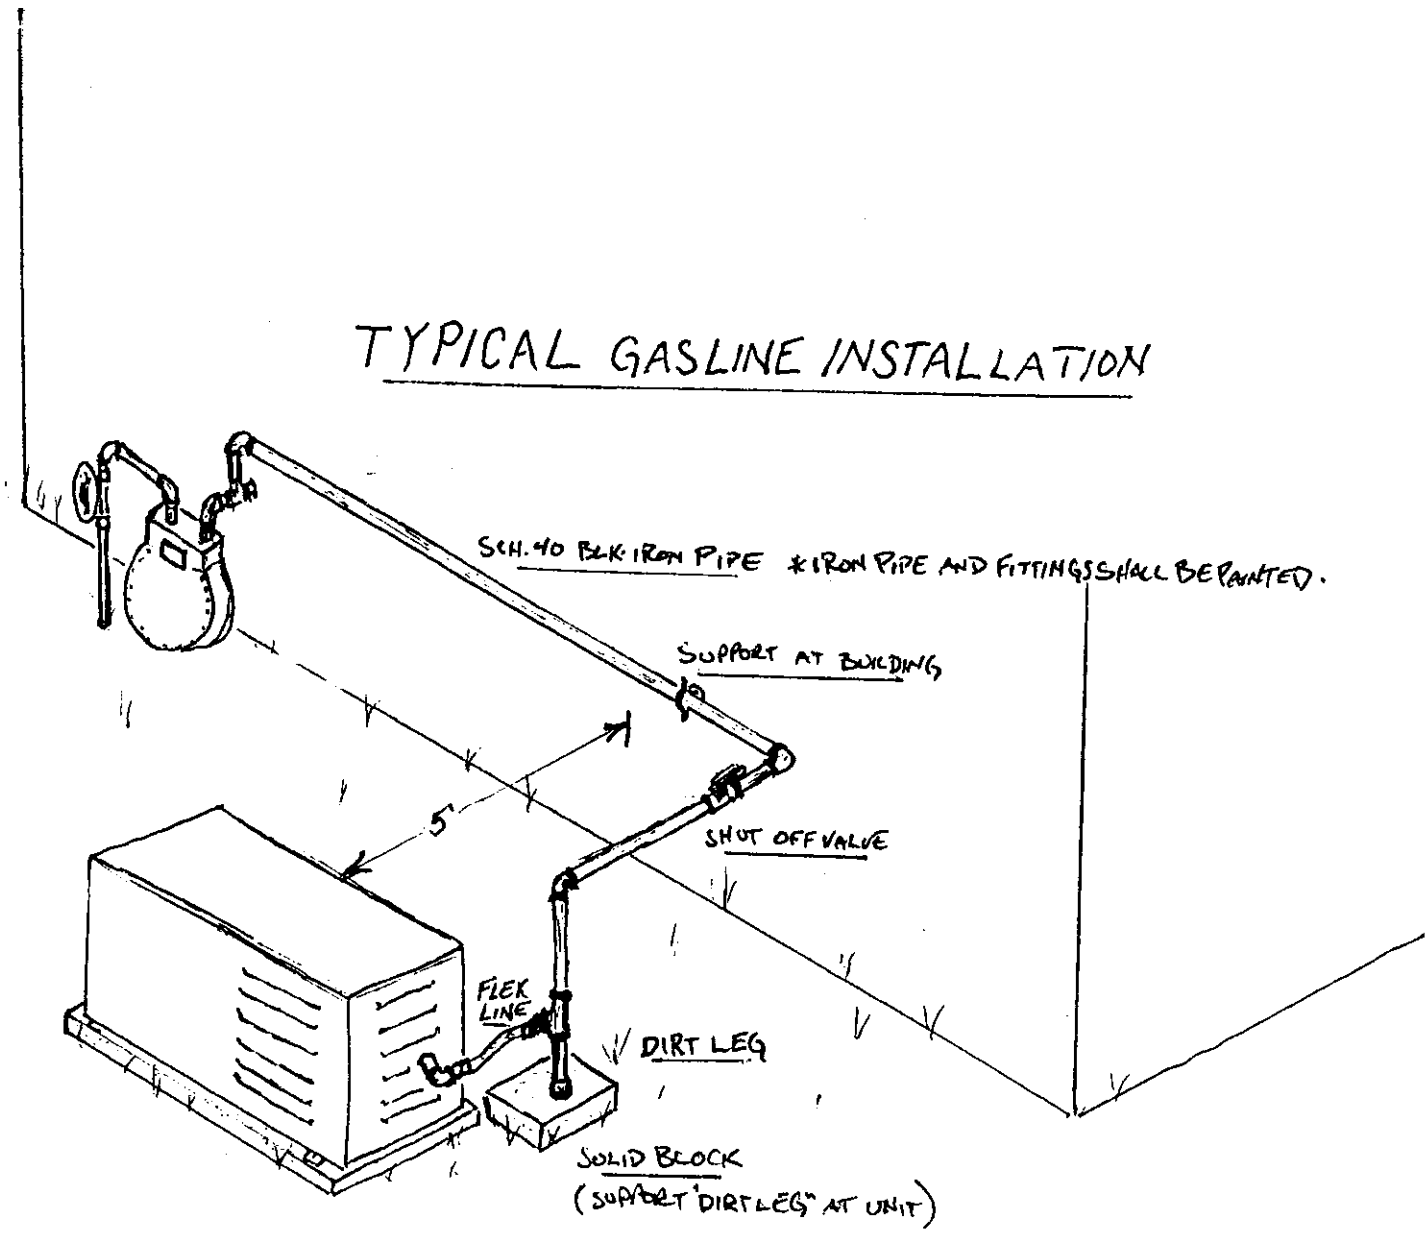

3/07