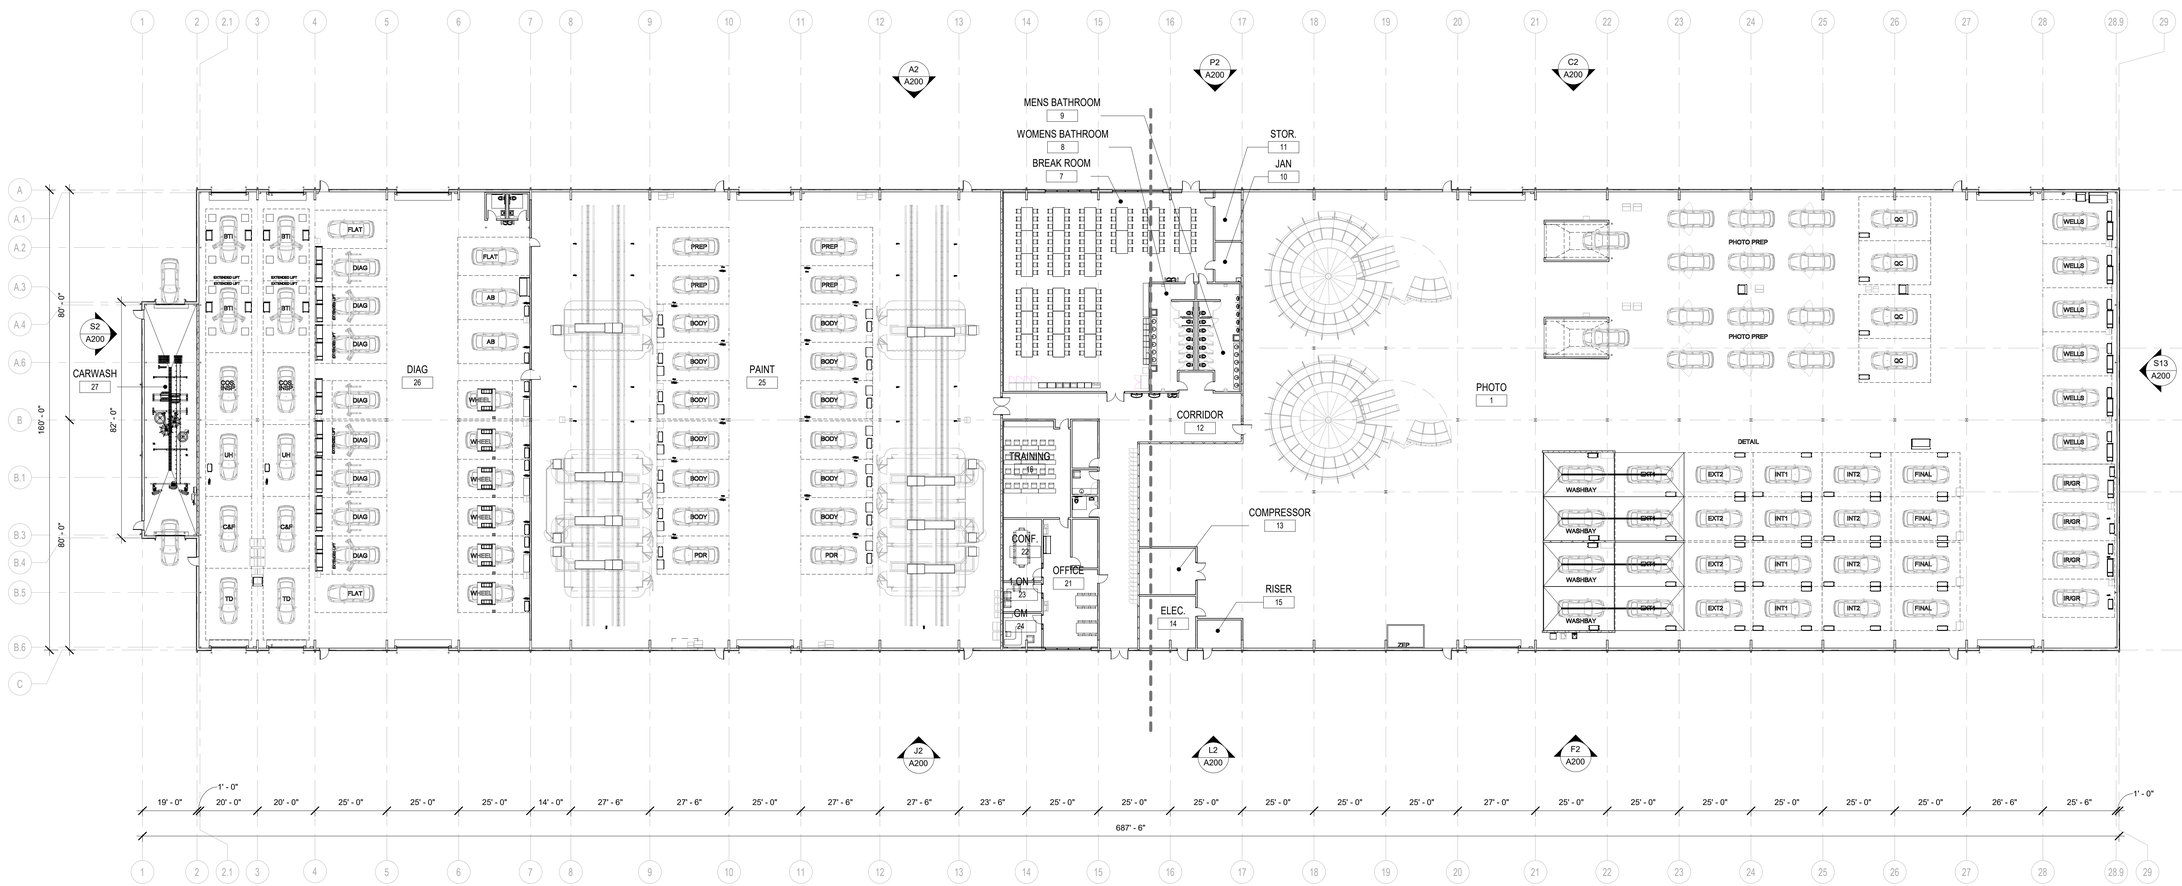

E1 OVERALL FLOOR PLAN

3/64" = 1'-0"

CARVANA
BUFFALO, NY

12200 MAIN STREET
AKRON, NY 14001

8444 Westpark Dr, Ste 120
McLean, VA 22102
(703) 564-8484
MG2.com

MG2
AN AFFILIATE OF COLLIERS ENGINEERING & DESIGN

SITE PLAN SUBMISSION
10/08/2026

not for construction

△	DATE	DESCRIPTION

Project No: 26-6142-01
Project Manager: KL
Drawn By: GM
10/08/2026

OVERALL FLOOR PLAN

A001

Autodesk Docs://Carvana-Buffalo-NY-2b-Lh2-D1/ARCH_Carvana-Buffalo-NY-2b-Lh2-D1_R2b.rvt
10/7/2026 12:25:34 PM

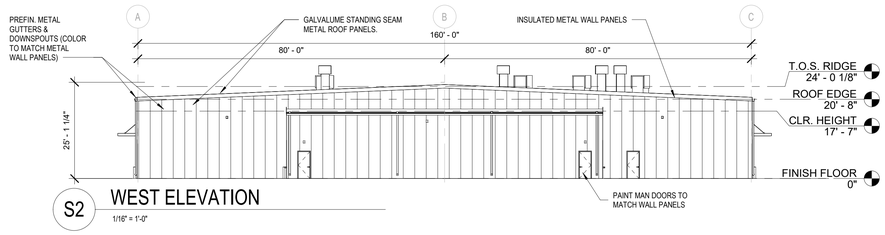

S2 WEST ELEVATION

1/16" = 1'-0"

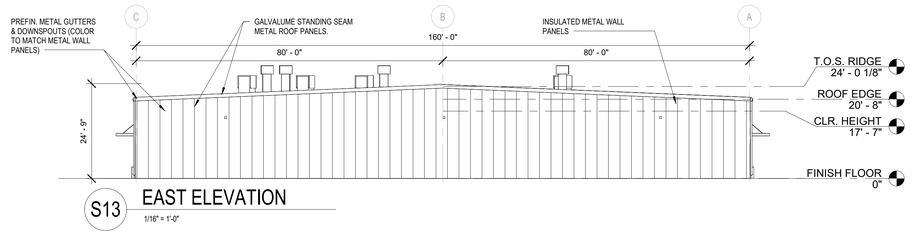

S13 EAST ELEVATION

1/16" = 1'-0"

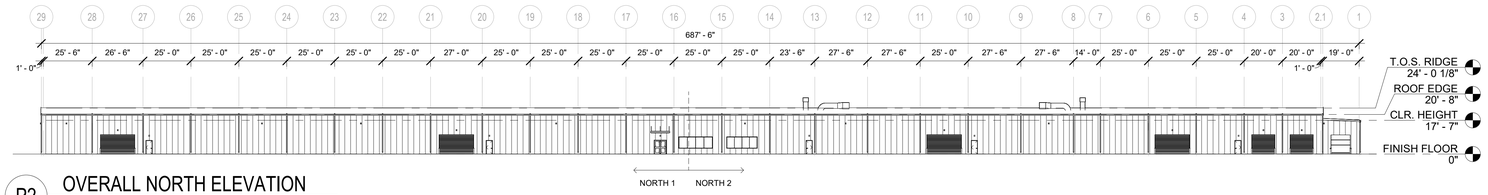

P2 OVERALL NORTH ELEVATION

1/32" = 1'-0"

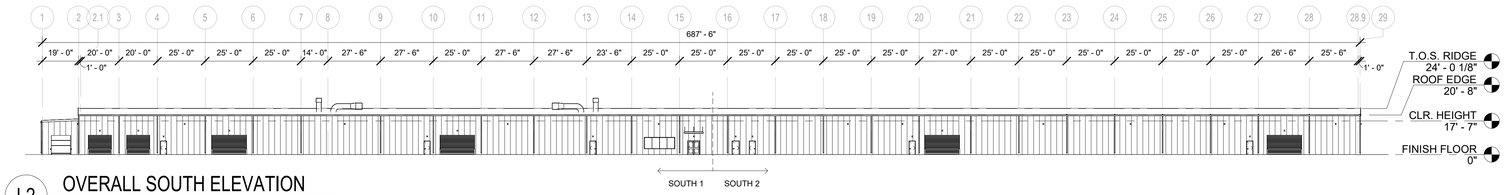

L2 OVERALL SOUTH ELEVATION

1/32" = 1'-0"

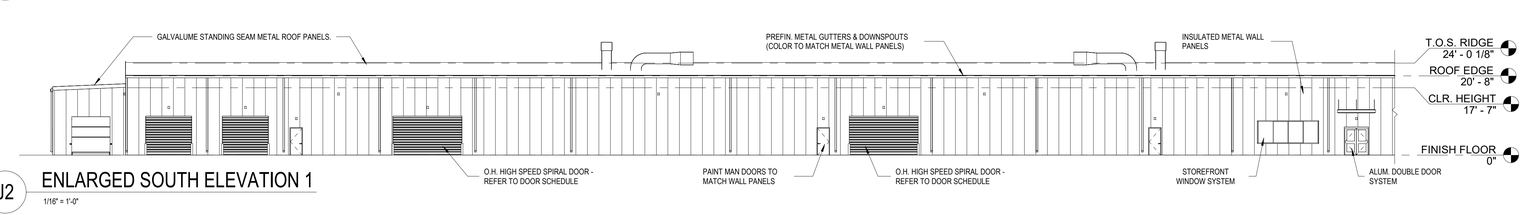

J2 ENLARGED SOUTH ELEVATION 1

1/16" = 1'-0"

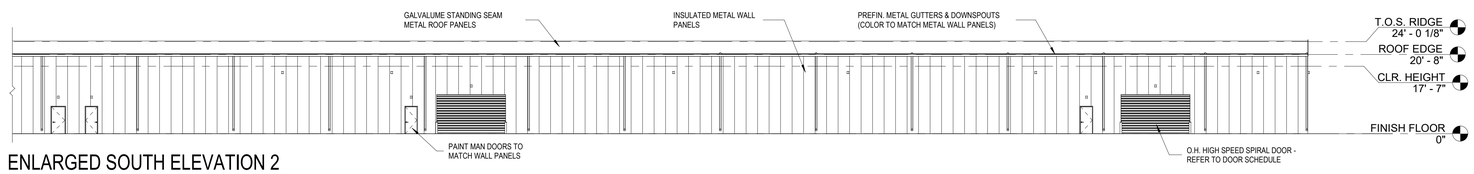

F2 ENLARGED SOUTH ELEVATION 2

1/16" = 1'-0"

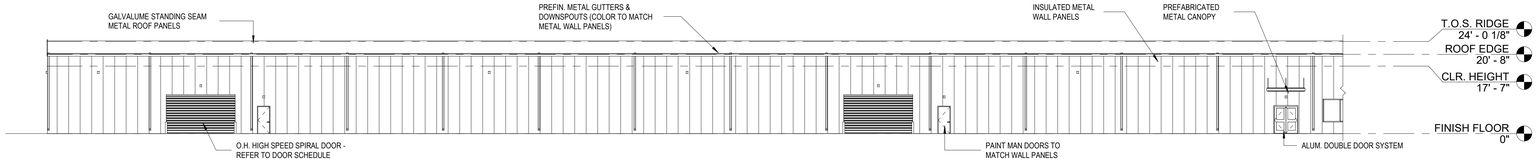

C2 ENLARGED NORTH ELEVATION 1

1/16" = 1'-0"

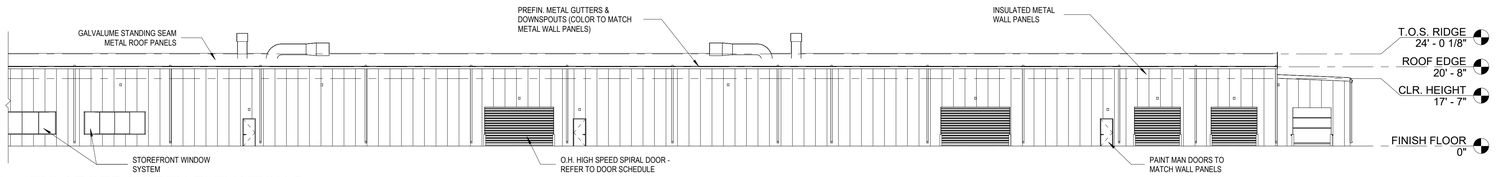

A2 ENLARGED NORTH ELEVATION 2

1/16" = 1'-0"

CARVANA BUFFALO, NY

12200 MAIN STREET
AKRON, NY 14001

8444 Westpark Dr, Ste 120
McLean, VA 22102
(703) 564-8484
MG2.com

MG2
AN AFFILIATE OF COLLIERS ENGINEERING & DESIGN

SITE PLAN SUBMISSION 10/08/2026

not for construction

	DATE	DESCRIPTION

Project No: 26-6142-01
Project Manager: KL
Drawn By: GM
10/08/2026

EXTERIOR ELEVATIONS

A200

Autodesk Docs://Carvana+Buffalo+NY+26-6142-01/ARCH_Carvana+Buffalo+NY+26-6142-01_R26.rvt
10/7/2026 12:25:31 PM